
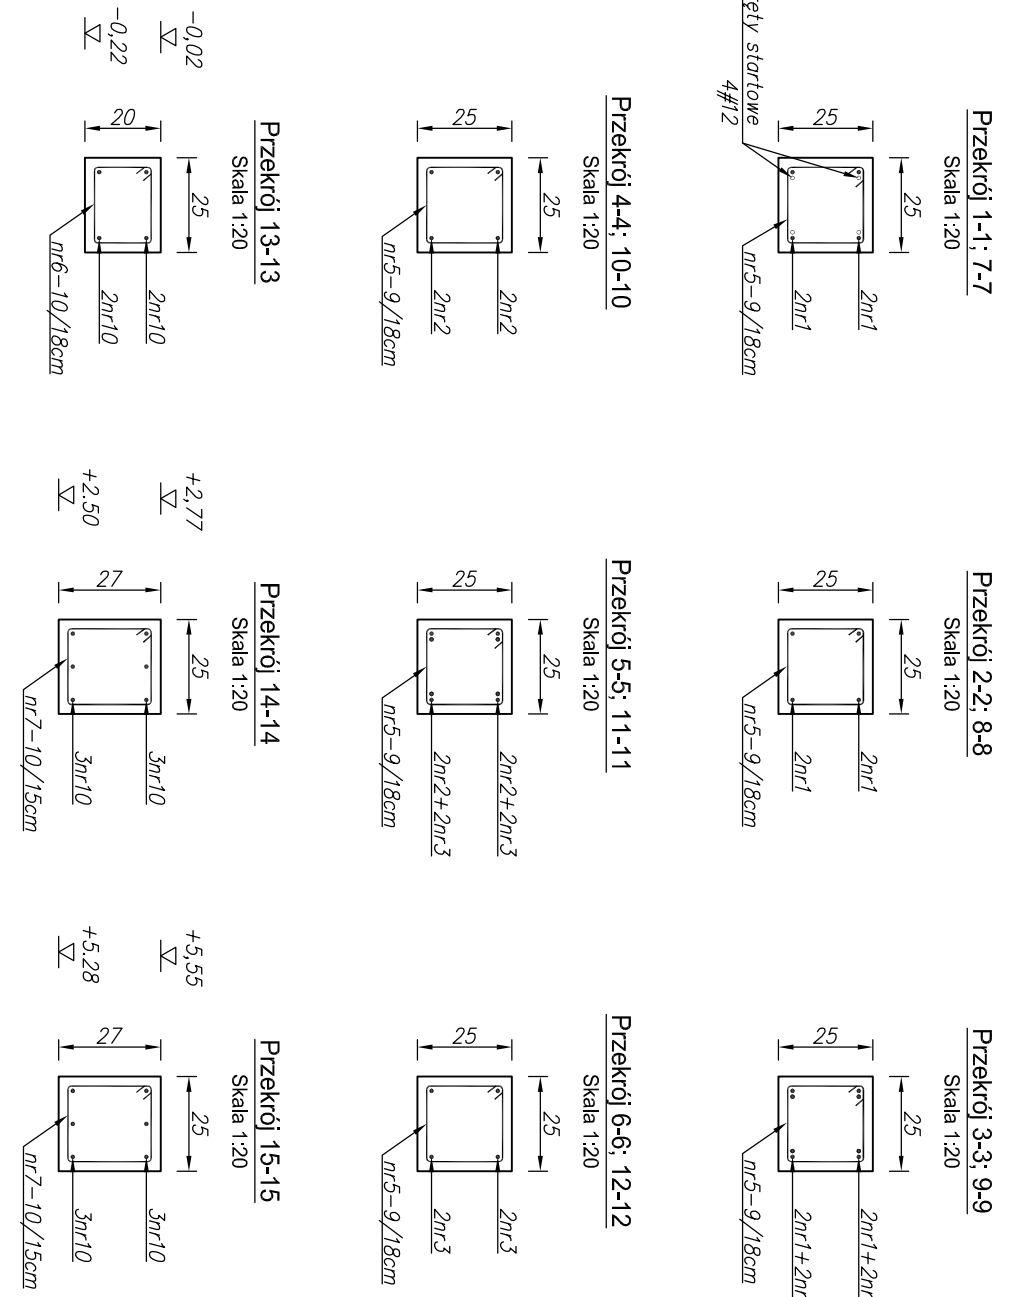


Skala 1:20

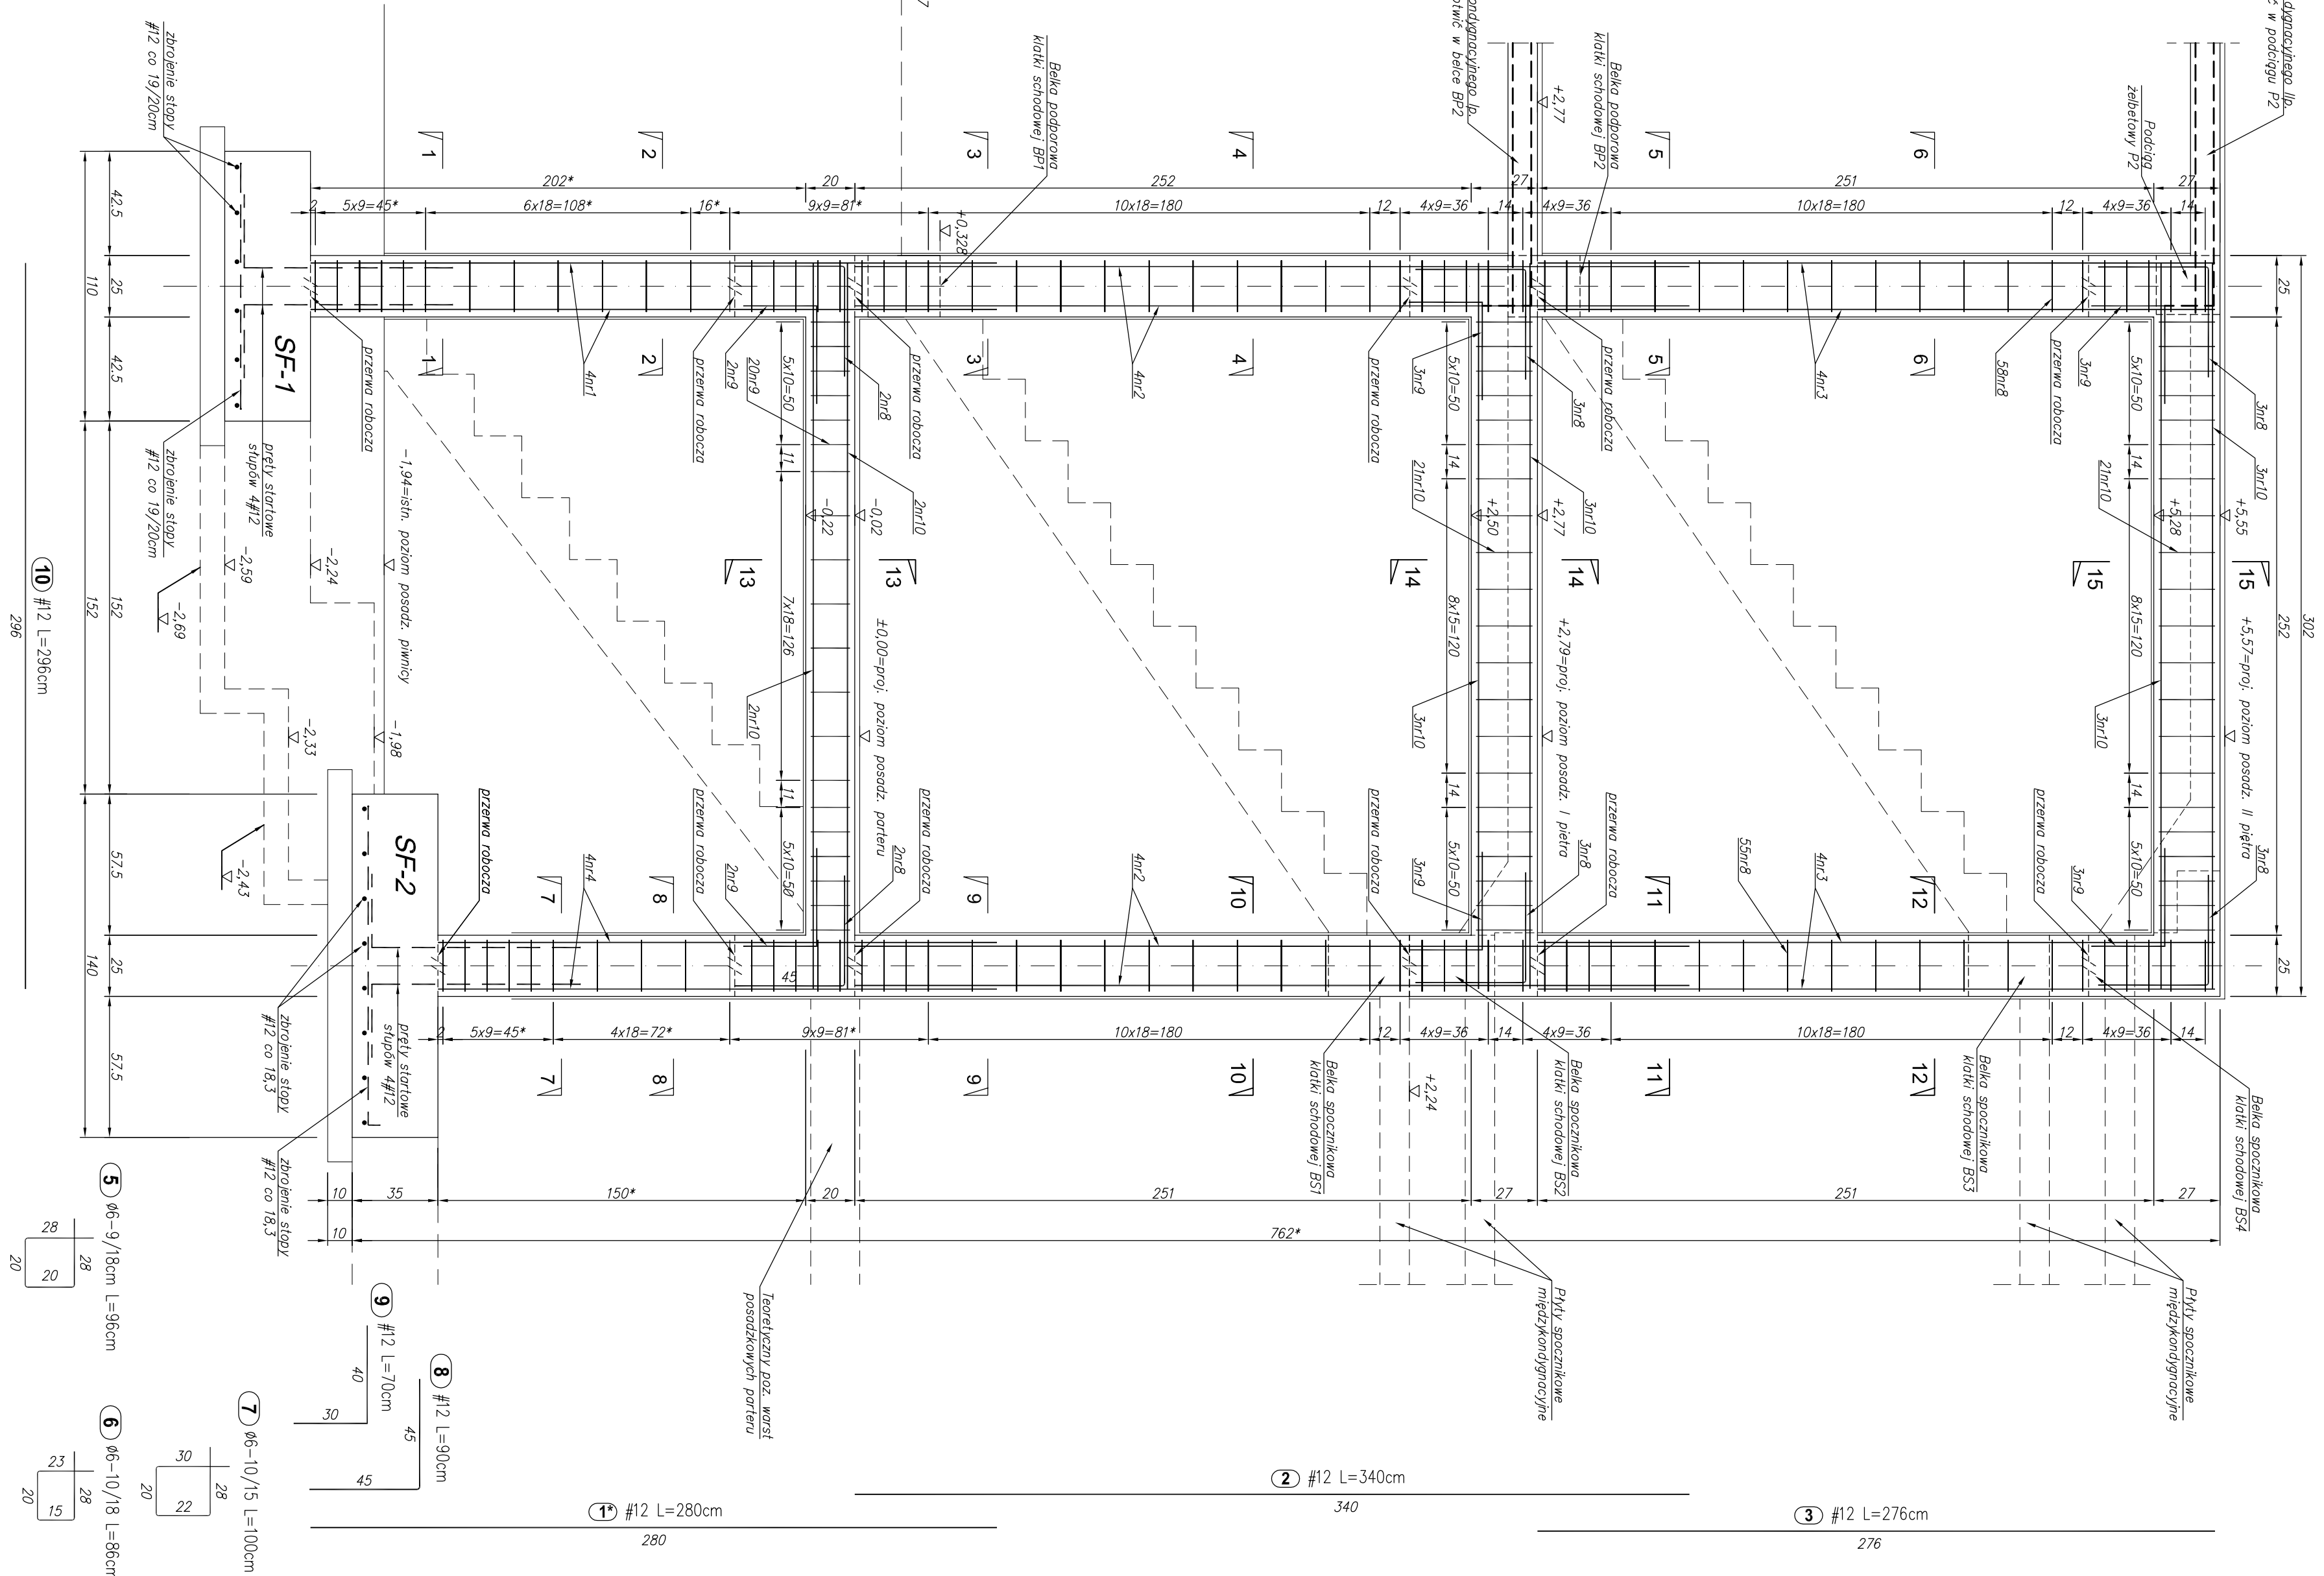

Element	Ab	Surface area	Depth	Volume	Dryness index	Dryness coefficient
		[m ²]	[m]	[m ³]	$\delta \leq 0.1$	$\Pi \geq 1.0$
1*	12	2.80	4	11.2	11.2	11.2
2	12	3.40	8	27.20	27.20	27.20
3	12	2.75	5	22.08	22.08	22.08
4*	12	2.08	4	9.12	9.12	9.12
5	8	0.68	4	40.32		
6	8	0.06	8	71.50		
7	8	0.06	12	113.00		
8	8	0.06	15	173.00		
9	12	0.70	16	154.40		
10	12	0.70	16	154.40		
11	12	1.00	16	166.00		
System design						
Mass perquisites		[m ³]		170.52	111.20	
Mass coefficient		[kg/m ³]		0.394	0.888	
Mass optimum		[kg]		67.15	98.75	
Mass capacity		[kg]			165.33	

Beton ramy: C25/30 (B30)
 Siła zbrojenia głównego: A-III (B500SF)
 Siła zbrojenia strzemion: A-0 (S105-b)
 Okładka zbrojenia: słupki: 10 cm – 2,5 cm
 ramy i słupki: fund. – 10 cm

UWAGA:
Wymagany oznaczone symbolem "*" określają wartości teoretyczne
wymagające ustalenie na podstawie przedziwistego posadowienia
układu fundamentowego

[illegible]